



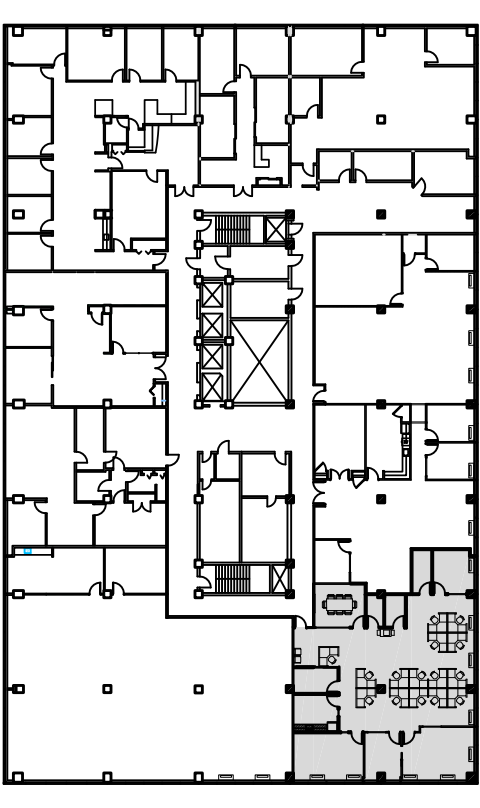

THIRD FLOOR KEY PLAN

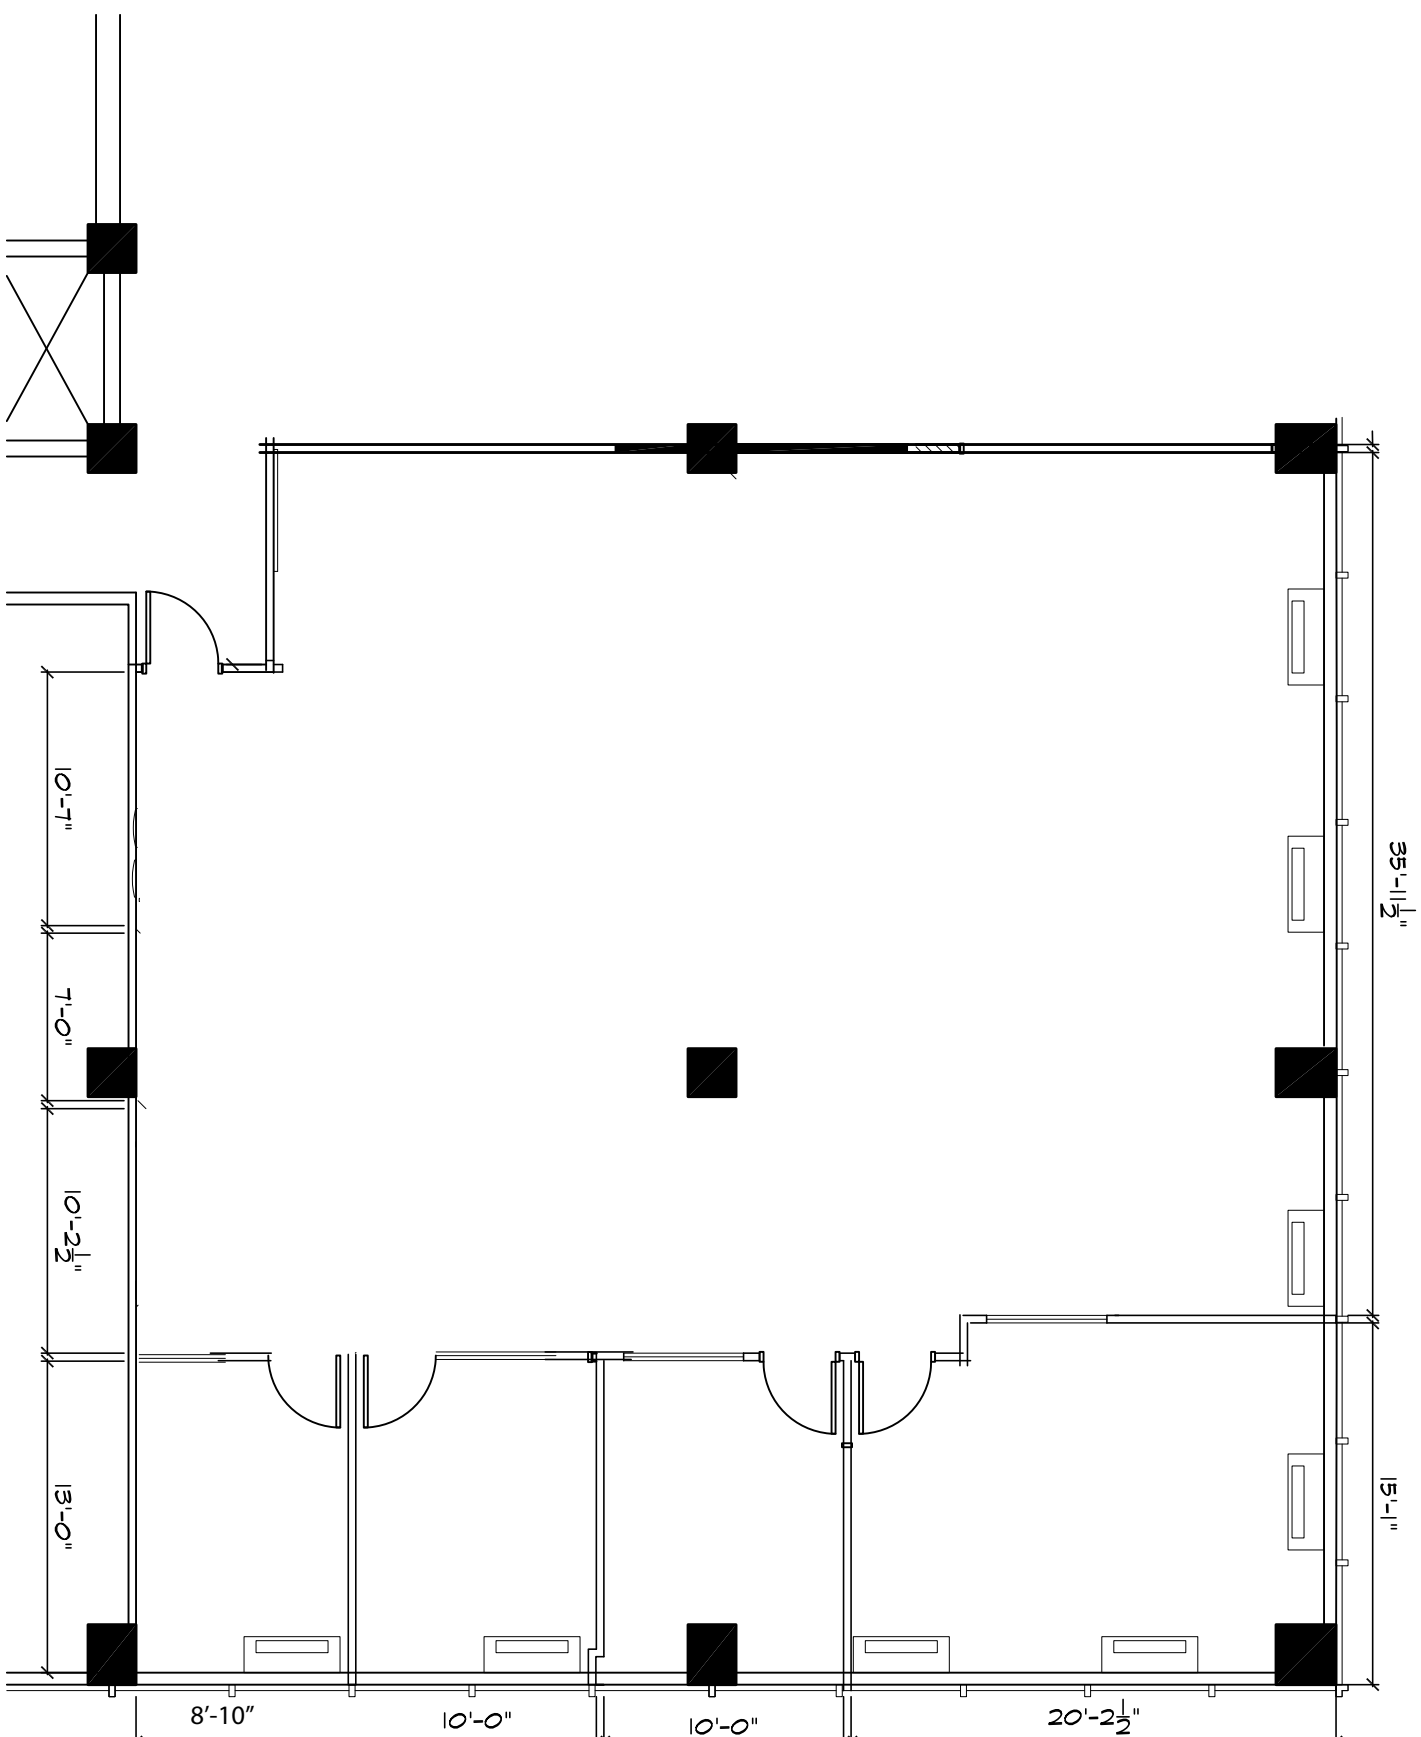

OFFICE REALTY

BUILDING ADDRESS

145 HUGUENOT ST
NEW ROCHELLE, NY 10801

DRAWING TITLE

PROPOSED OFFICES

DRAWING TITLE

3RD FLOOR

SCALE: 1/8" = 1'-0"

DWG #

SK2



DESIGN & ARCHITECTURE, P.C.
Architecture and Planning
297 KNOXWOOD ROAD, SUITE 202
WHITE PLAINS, NY 10607
Phone: 914-437-9554 / Fax: 914-437-9555