



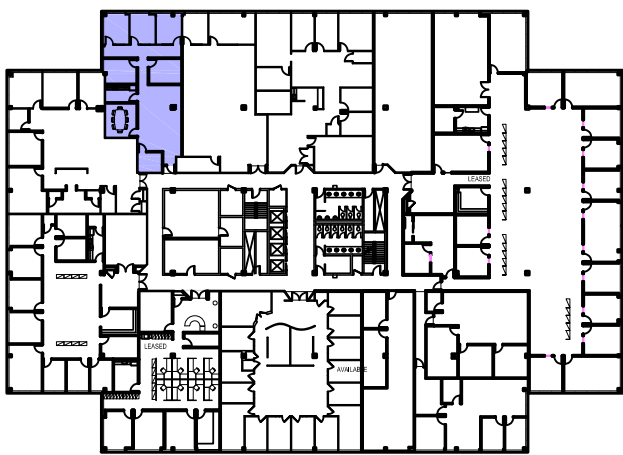

KEY PLAN

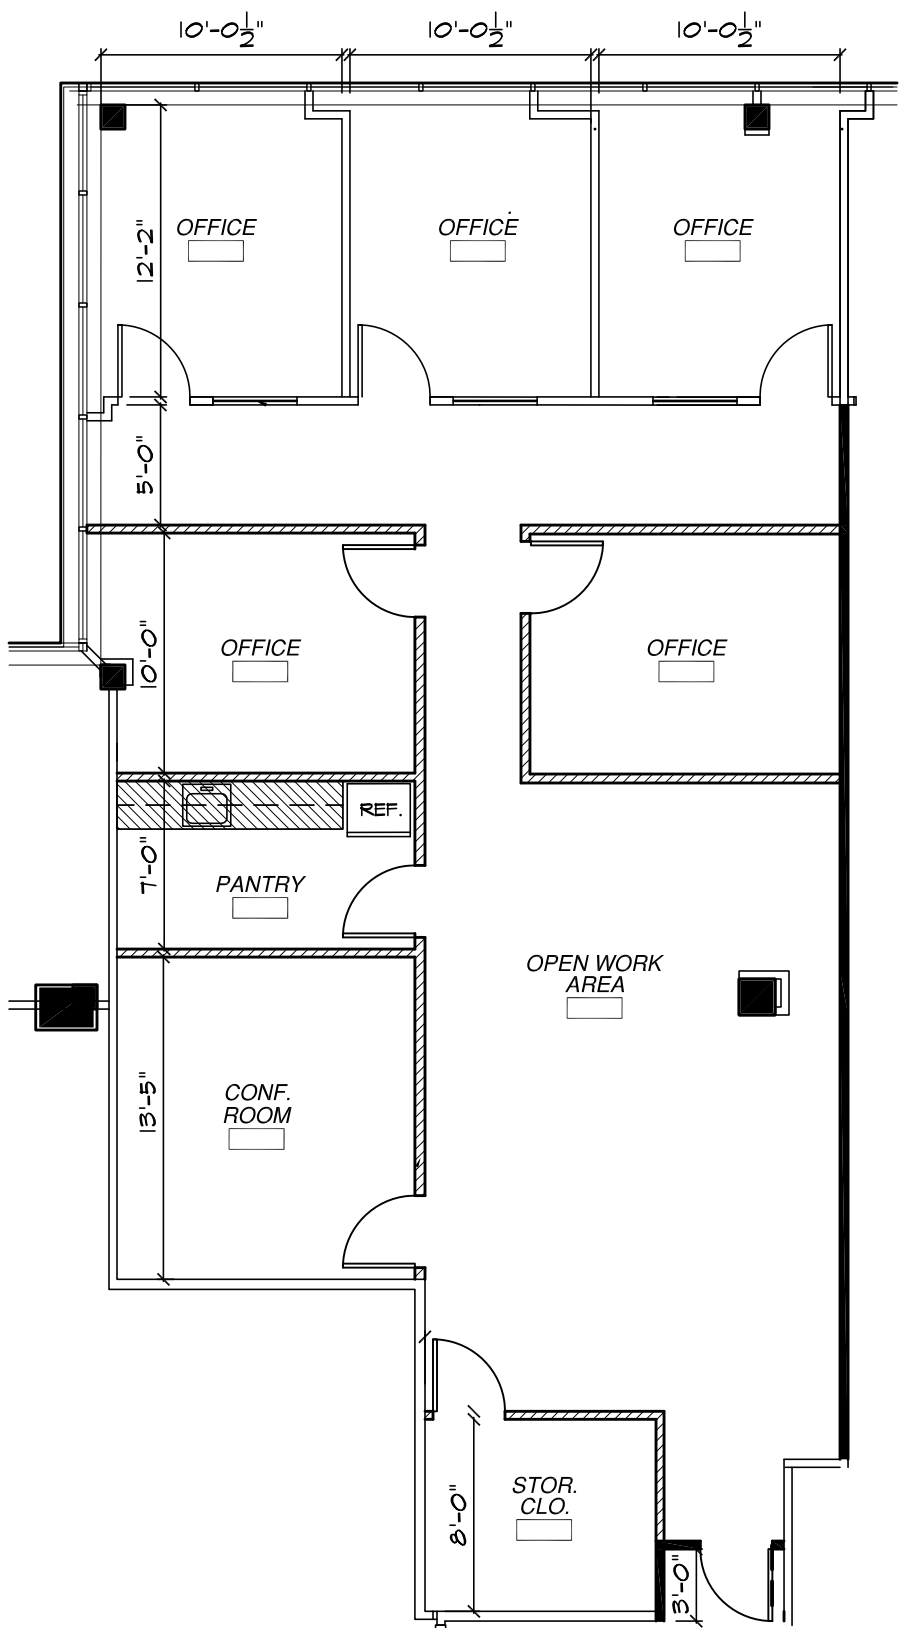

GHP OFFICE REALTY

BUILDING ADDRESS
4 W RED OAK LANE
WHITE PLAINS, NY 10604

DRAWING TITLE
PRELIMINARY LAYOUT
3RD FLOOR

SCALE: 1/8" = 1'-0"

DATE: Jan. 08, 2020

DWG #

SK2



CARDARELLI
DESIGN & ARCHITECTURE, P.C.
Architecture and Planning
297 KNOLLWOOD ROAD, SUITE 202
WHITE PLAINS, NY 10607
Phone: (914) 437-9554 / Fax: (914) 437-9555